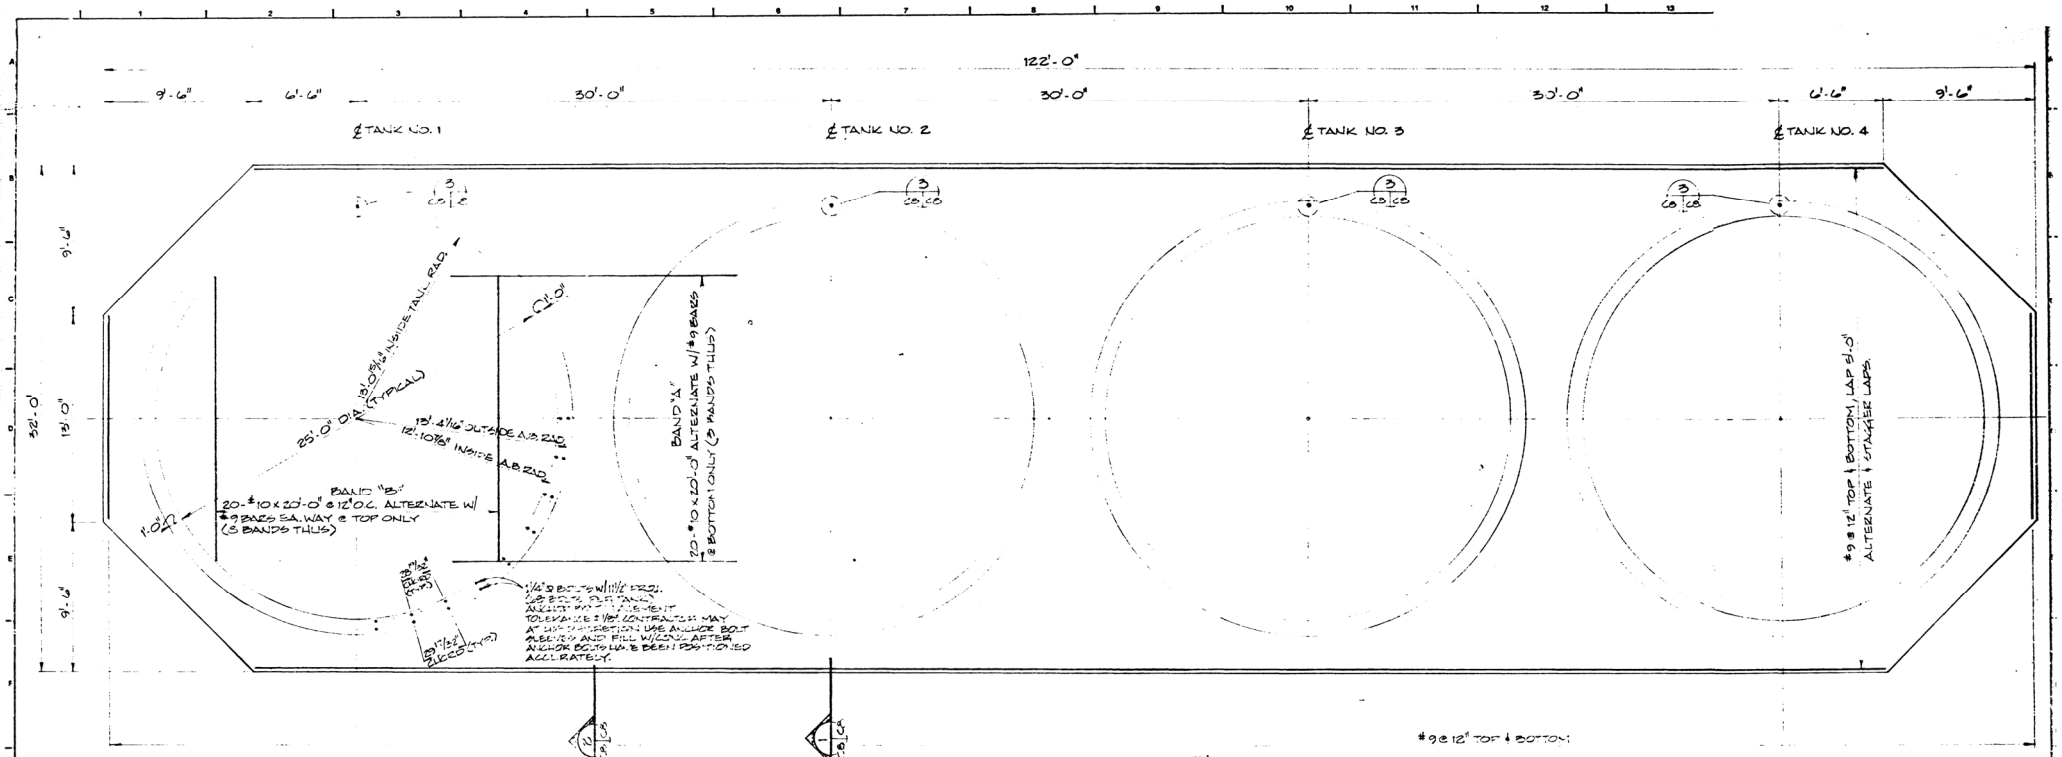


FOUNDATION PLAN

NORTH

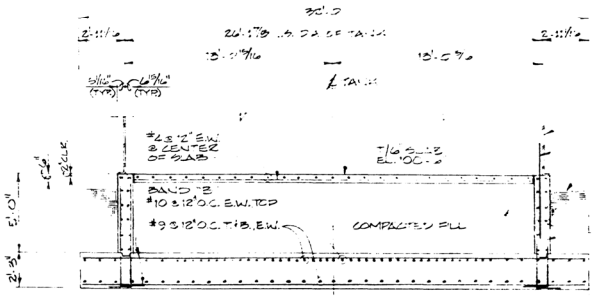


SECTION 1/CS|C8

TANK WALL

GROUNDING ROD

GRADE

GRADE

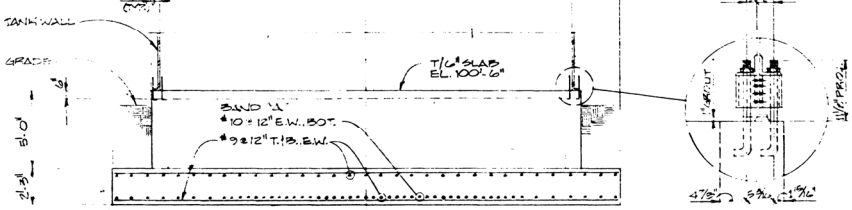


SECTION 2/CS|C8

NOTE:

1. REFER TO DWG. S1 FOR GENERAL CONCRETE NOTES.

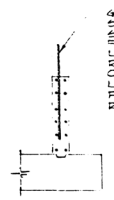

GROUNDING ROD: #4 x 8'-0" TO BE SECURELY CLOSED TO #6 WALL STEEL AND TO STICK ABOVE GRADE AT WALL APPROX. 2'-0" UPON LIFTING OF STEEL TANK. ROD IS TO BE BELT OVER TO WALL OF TANK TO INSIDE THE FULL LENGTH TO THE TANK. REFER TO FOUNDATION PLAN FOR APPROX. ROD LOCATION.

DETAIL 3/CS|C8

| | | | | | |
|---|---|---|---|---|---|
| 4 | DATE | | 4 | DATE | |
| 3 | DATE | | 3 | DATE 7-19-82 | GENERAL REVISIONS |
| 2 | DATE | | 2 | DATE 8-3-81 | GENERAL REVISIONS |
| 1 | DATE | | 1 | DATE 4-22-81 | ORIGINAL ISSUE |

STATE OF ALASKA — REGISTERED PROFESSIONAL ENGINEER — WILLIAM J. DARKOW

DATE 5-29-81
SCALE 1/4" = 1'-0"
DRAWN BY S.P.C.
CHK'D BY E.A.M.
APP'D BY J.K.P.
PRINTED
3650-09

# PLAN & SECTION
## SMALL STORAGE FOUNDATION

GRAIN EXPORT TERMINAL
STATE OF ALASKA
SEWARD, ALASKA
KIBCOR ENGINEERING COMPANY
Minneapolis Minnesota

PLAN 3652 | REVISION 3
SHEET C8