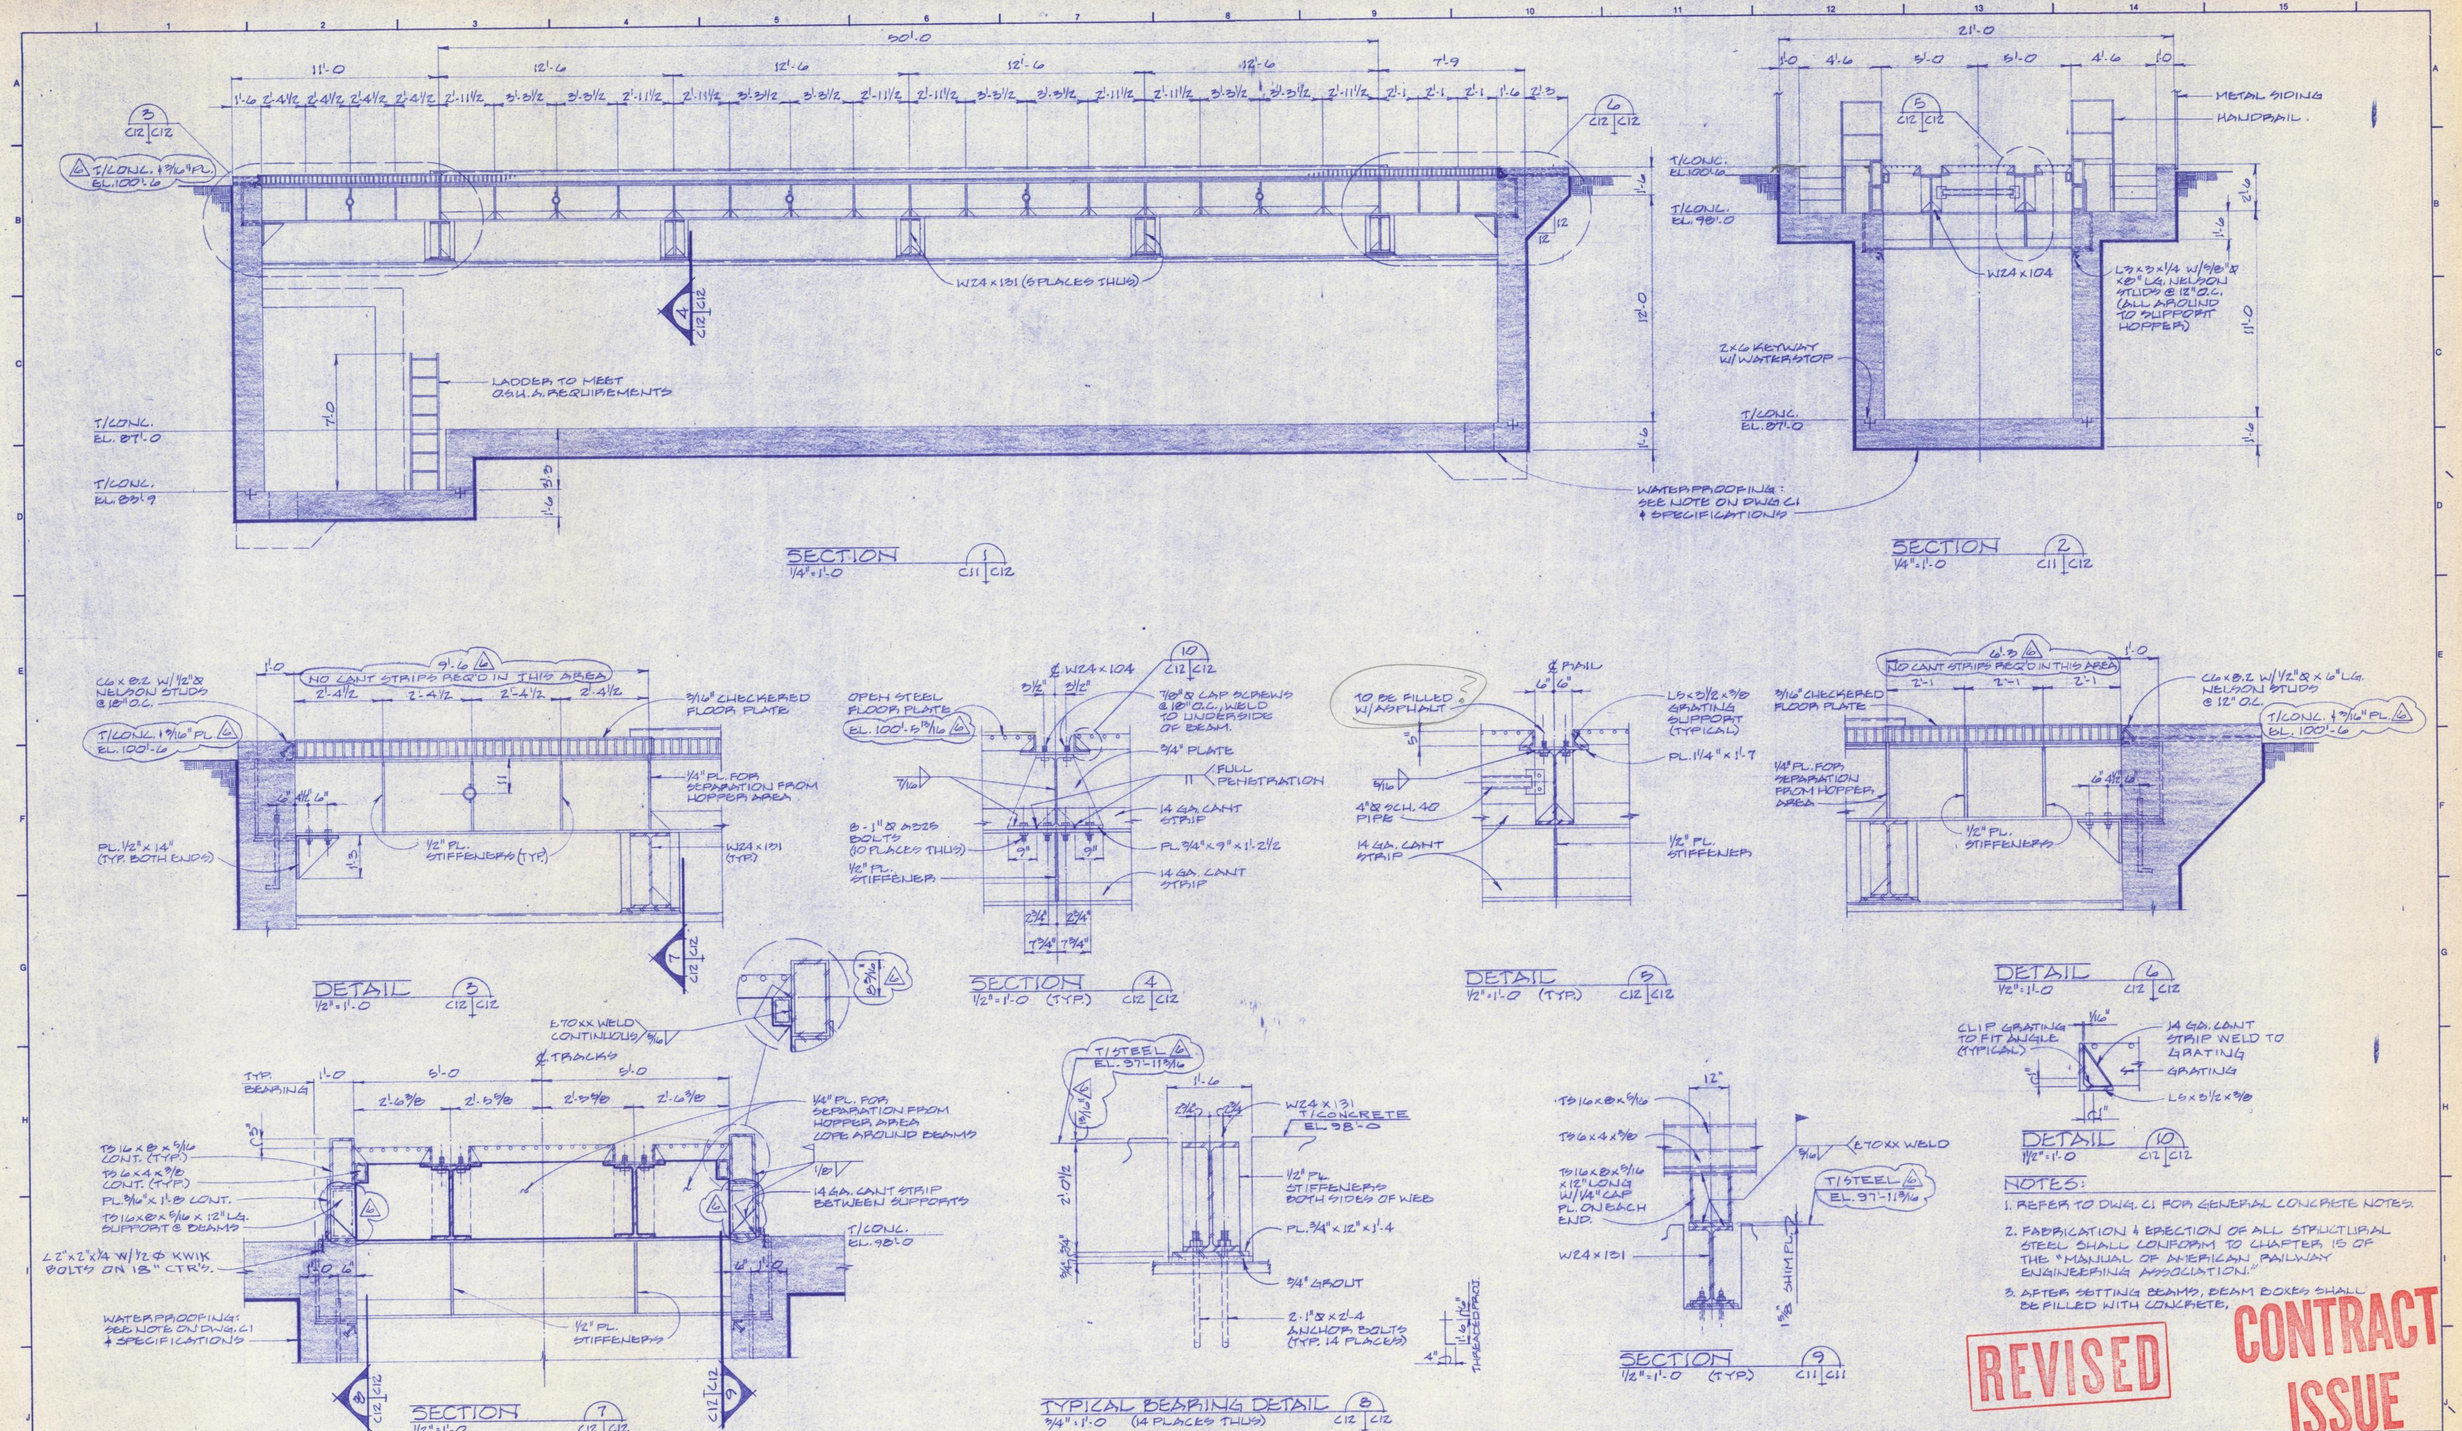

NOTES:

1. REFER TO DWG. C1 FOR GENERAL CONCRETE NOTES.
2. FABRICATION & ERECTION OF ALL STRUCTURAL STEEL SHALL CONFORM TO CHAPTER 15 OF THE "MANUAL OF AMERICAN RAILWAY ENGINEERING ASSOCIATION."
3. AFTER SETTING BEAMS, BEAM BOXES SHALL BE FILLED WITH CONCRETE.

REVISED

CONTRACT ISSUE

6	DATE		4	DATE 9-20-82	GENERAL REVISIONS
5	DATE		3	DATE 8-26-82	GENERAL REVISIONS
4	DATE 10-12-82	REVISED ELEVATIONS, NOTES & SUPPORT BEAMS	2	DATE 7-15-82	GENERAL REVISIONS
3	DATE 9-28-82	REVISED GRATING AND SUPPORTS	1	DATE 7-2-81	ORIGINAL ISSUE

STATE OF ALASKA — LICENSED PROFESSIONAL ENGINEER — No. 6236

DATE 6-24-81
SCALE NOTED
DRAWN BY SPC
CHK'D BY MNG
APP'D BY
PRINTED OCT 1 2 1982

SECTIONS & DETAILS · TRACK RECEIVING FOUNDATION FRAMING

GRAIN EXPORT TERMINAL
STATE OF ALASKA
SEWARD, ALASKA

KIBCOR ENGINEERING COMPANY
Minneapolis, Minnesota

PLAN 3052 | REVISION 6 | SHEET C12

3660-09